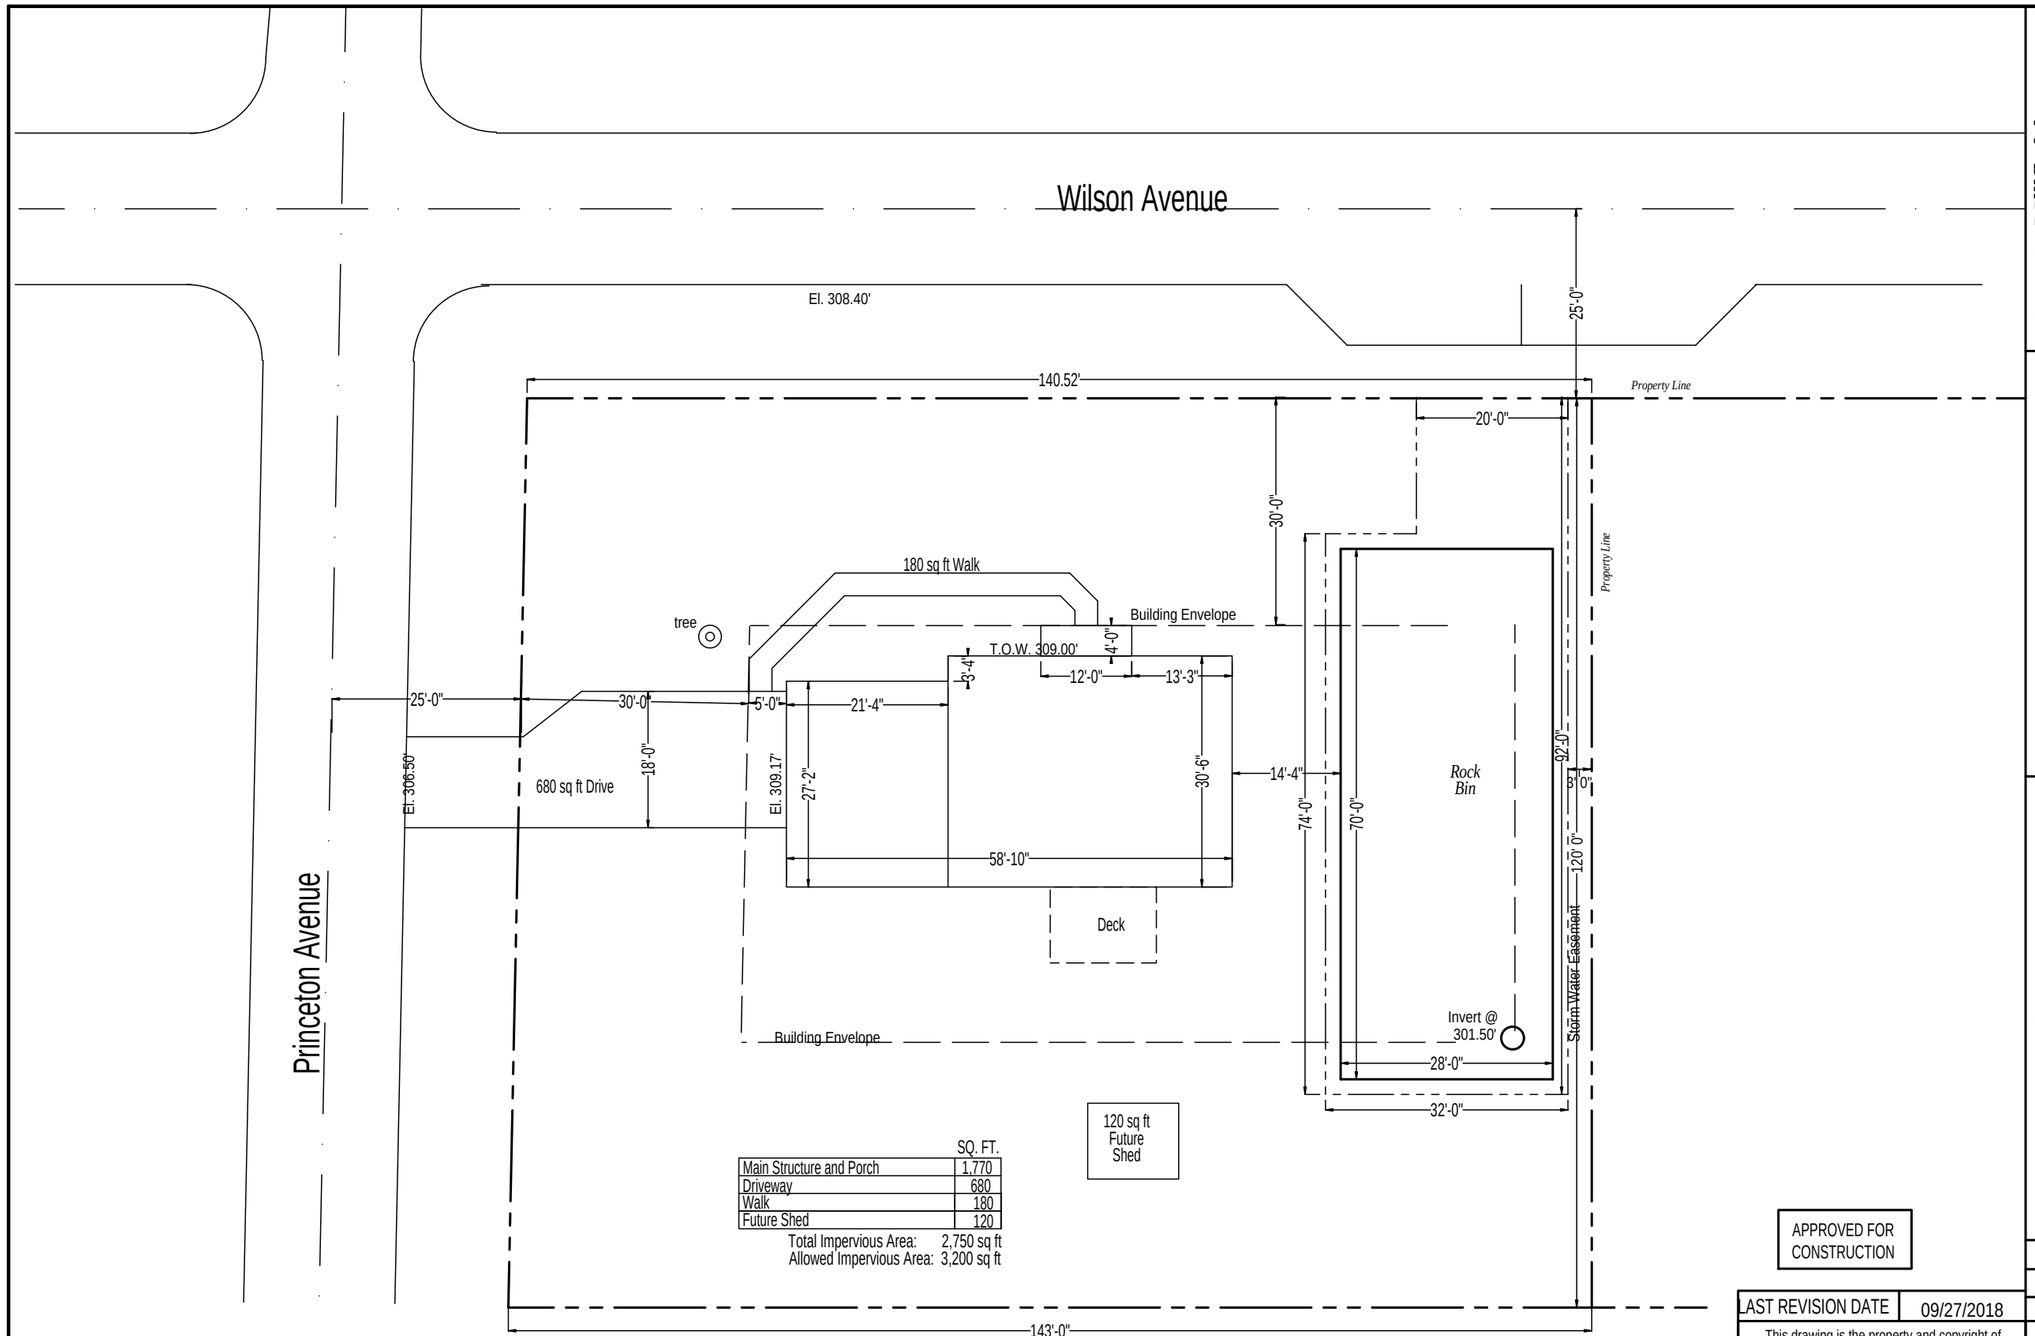

	SQ. FT.
Main Structure and Porch	1,770
Driveway	680
Walk	180
Future Shed	120

Total Impervious Area: 2,750 sq ft
Allowed Impervious Area: 3,200 sq ft

APPROVED FOR CONSTRUCTION

LAST REVISION DATE 09/27/2018

This drawing is the property and copyright of Millfield Construction Company and may not be used or copied without the express written permission of Millfield Construction Company

NOTE TO HOME PURCHASERS:
In the event there are items shown on this drawing that are not called for by the Neighborhood Features or the Purchase Agreement addenda, they will be corrected during construction without notice to Purchaser.

Millfield
CONSTRUCTION COMPANY
2130 MARIETTA AVE LANCASTER PA 17603
(717) 293-0293 WWW.millfield.com

Wilson Place

East Hempfield Twp
Lancaster County, PA

SITE PLAN

The Rosemary Plan
Lot # 9, 1630 Wilson Avenue

08/30/2018

SCALE 1" = 20' 0"

JOB NUMBER:

SHEET 1