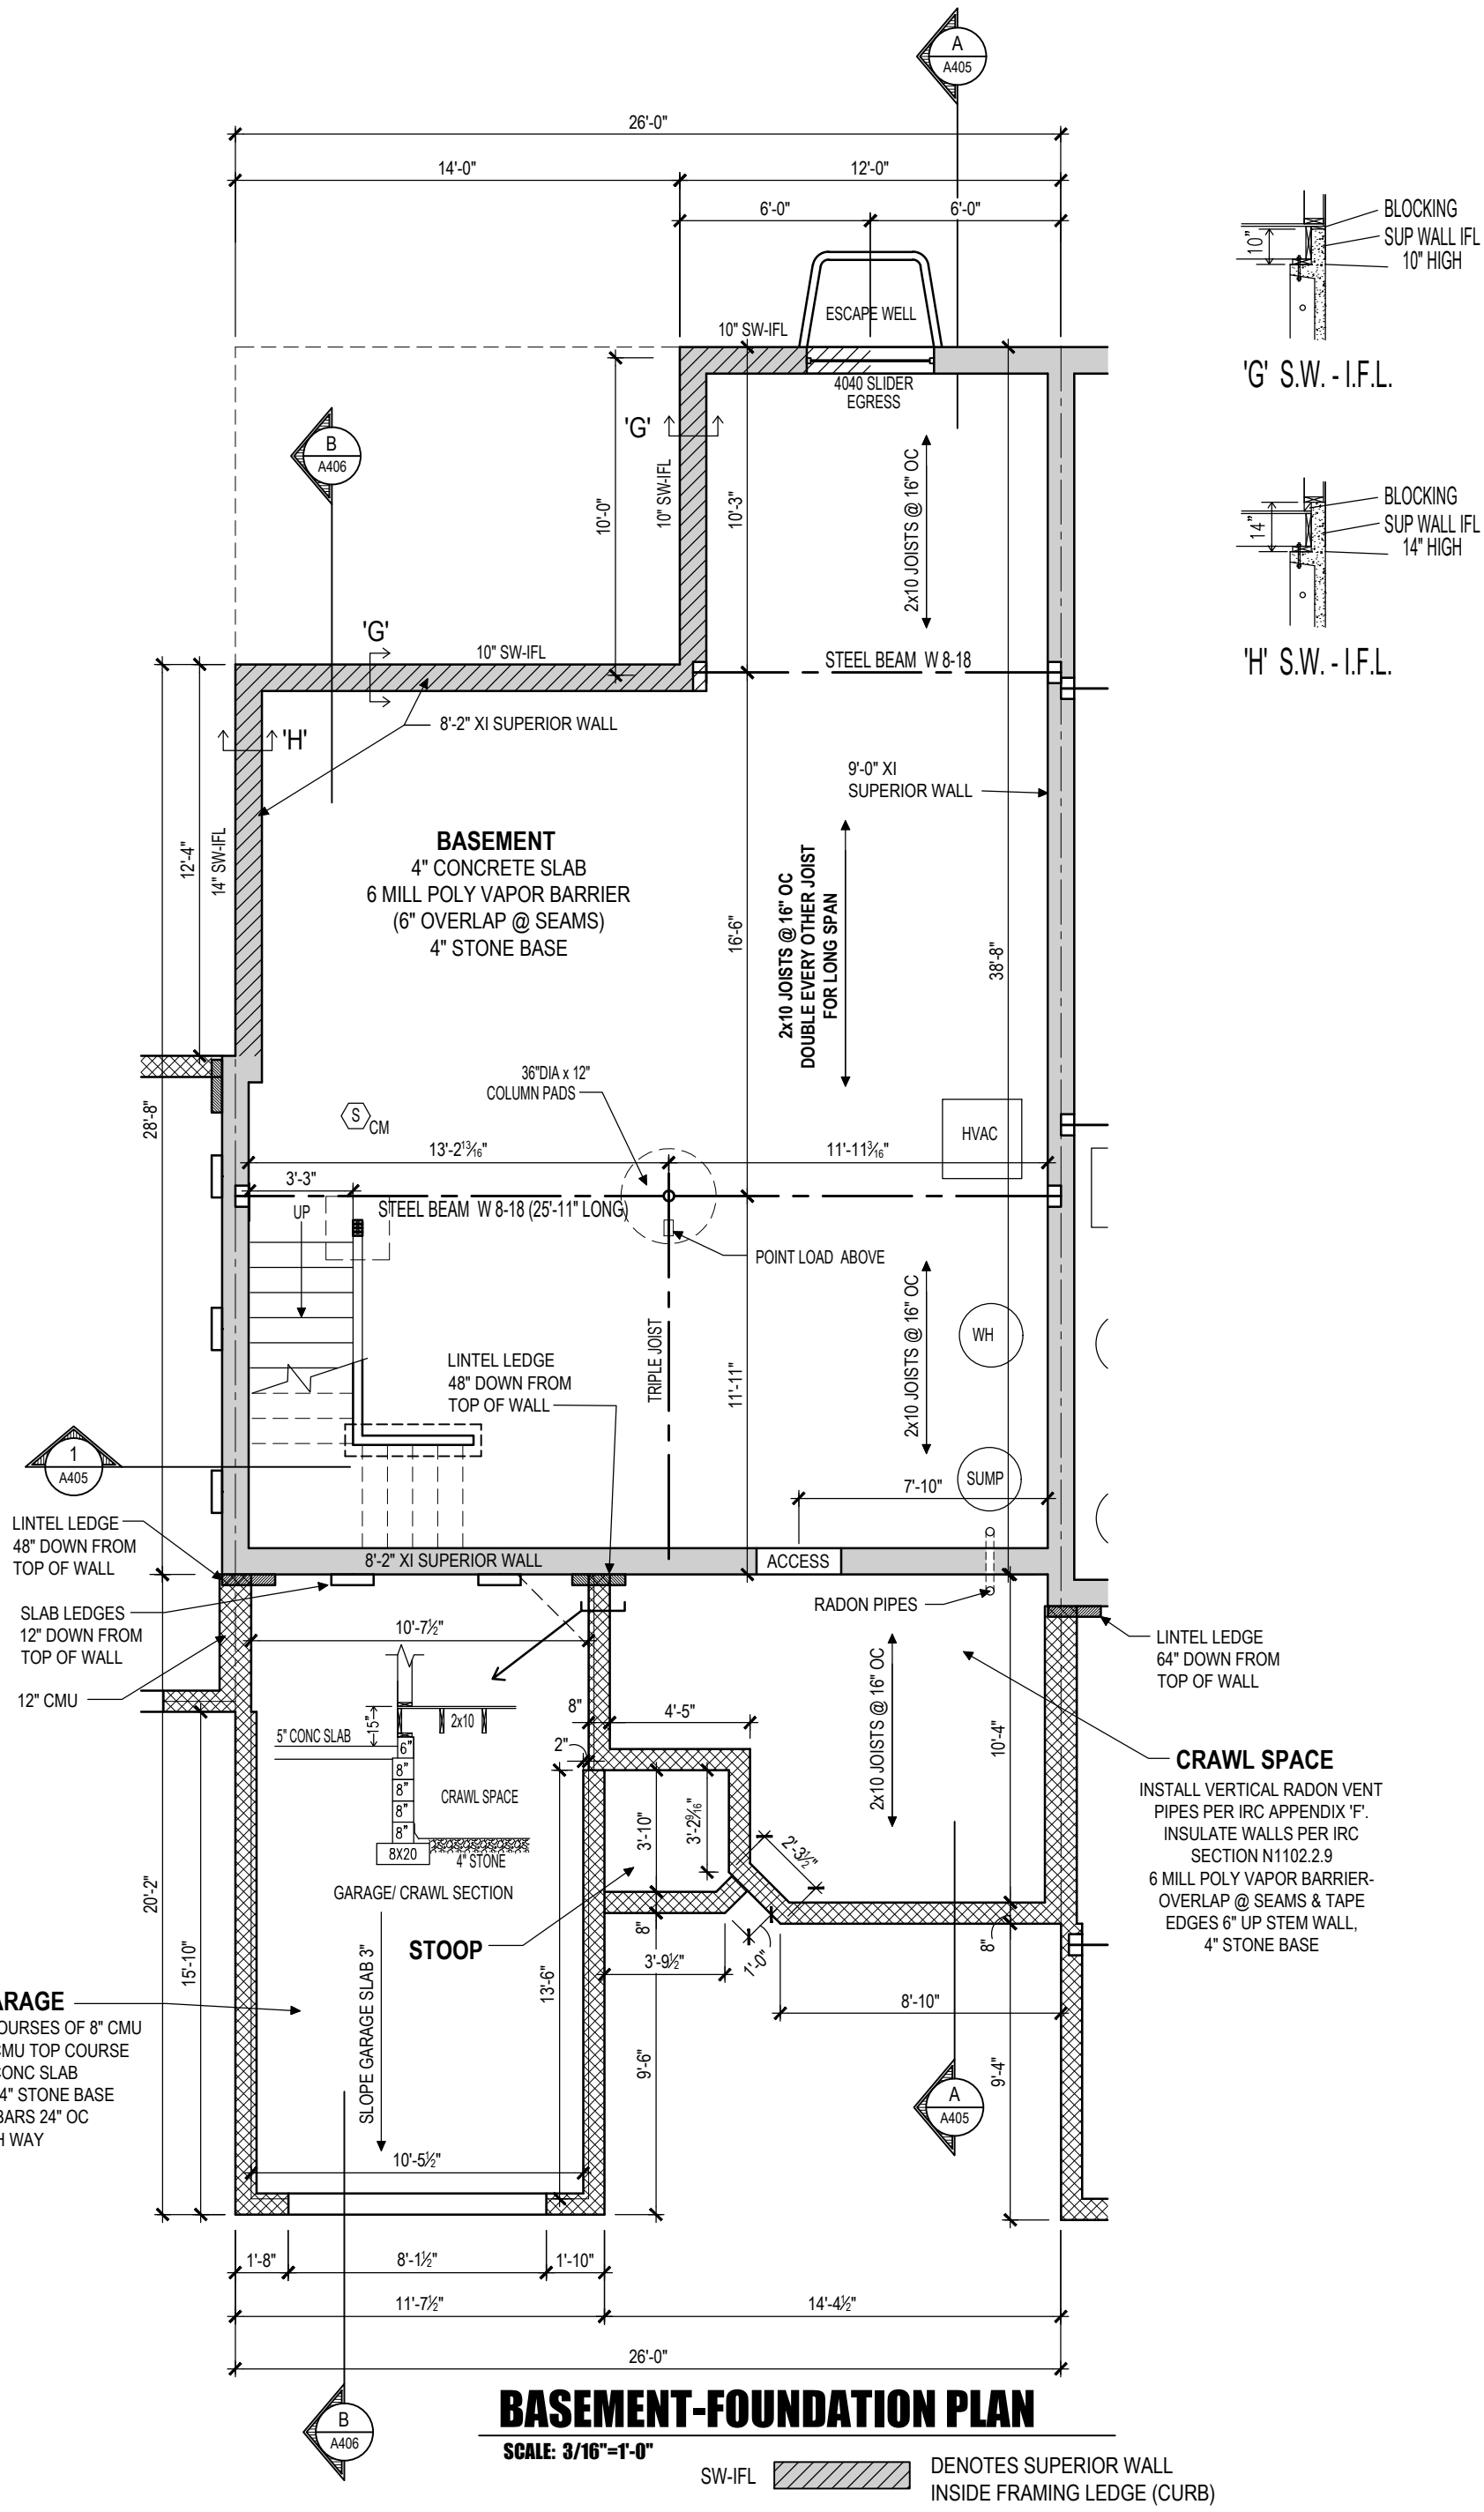

BASEMENT-FOUNDATION PLAN

SCALE: 3/16"=1'-0"

A401	DWG NO.	PROJECT NO. NDS 24-93	LATEST REVISION DATE:
DATE: JANUARY 16, 2025			

(4) UNIT TOWNHOUSE AT:

PEREGRINE: CHICKADEE #3
4320 HEATHER LANE
COLUMBIA, PA 17512
WEST HEMPFIELD TOWNSHIP

Millfield
CONSTRUCTION COMPANY
2130 MARIETTA AVENUE
P.O. BOX 6370
LANCASTER, PA 17603
717-293-0293

THIS DRAWING IS THE PROPERTY AND COPYRIGHT OF MILLFIELD CONSTRUCTION COMPANY AND MAY NOT BE USED OR COPIED WITHOUT THE EXPRESS WRITTEN PERMISSION OF MILLFIELD CONSTRUCTION COMPANY