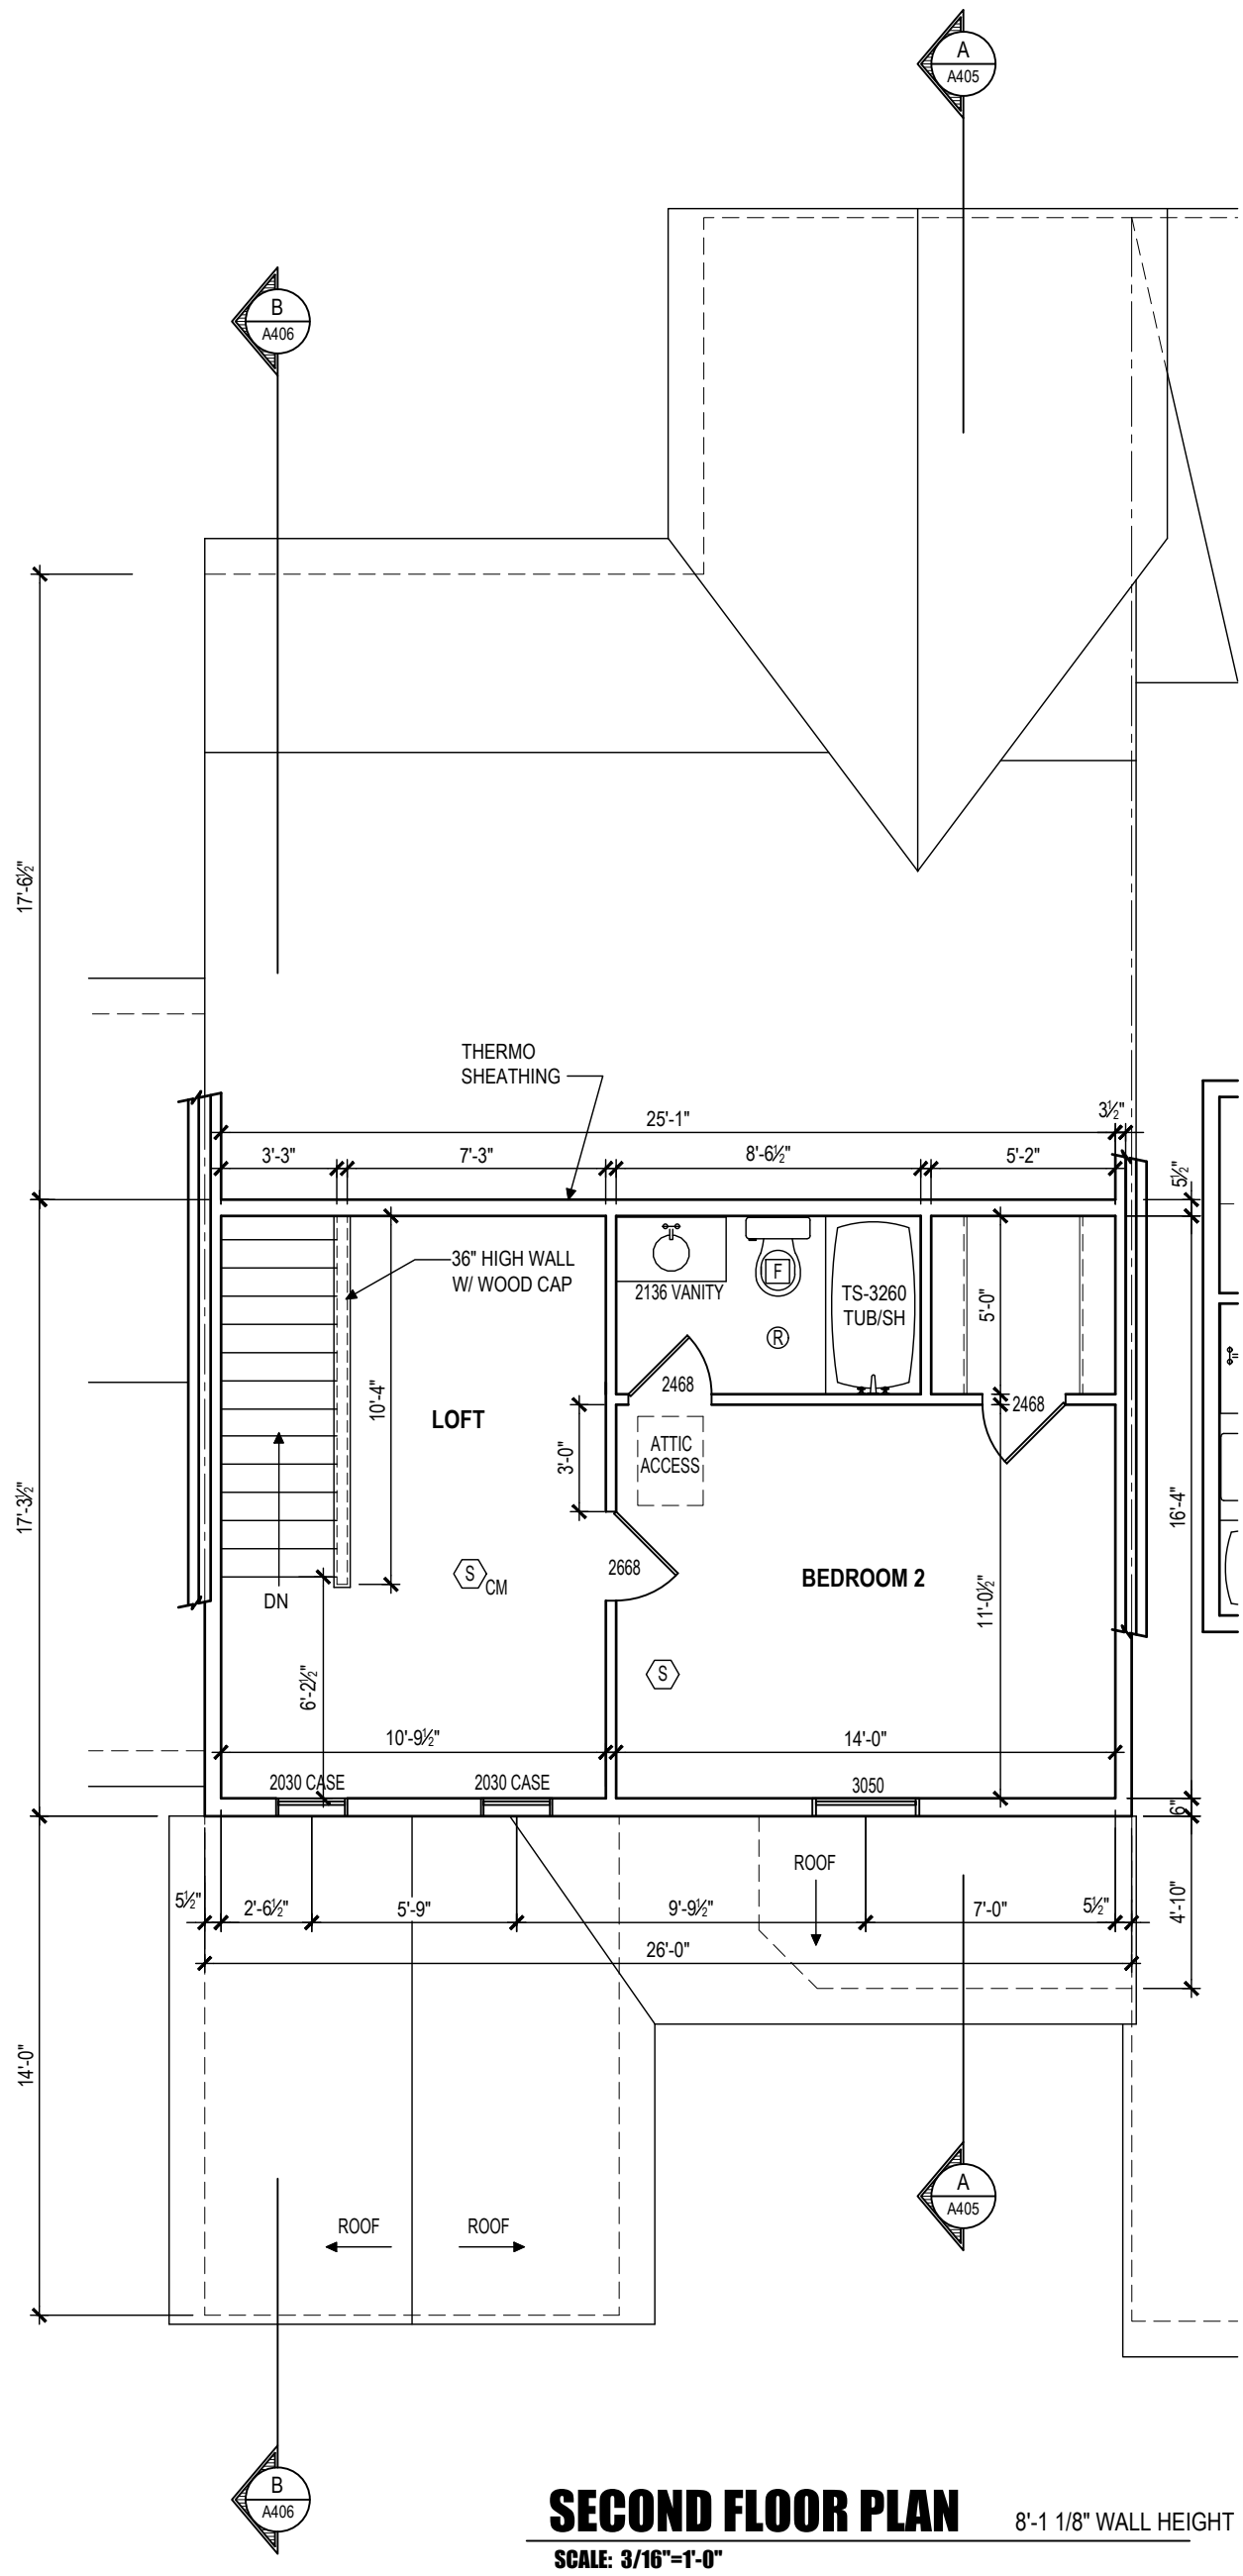

SECOND FLOOR PLAN

8'-1 1/8" WALL HEIGHT

SCALE: 3/16"=1'-0"

A403

DWG NO.

PROJECT NO.
NDS 24-93

LATEST REVISION DATE:

DATE:
JANUARY 16, 2025

(4) UNIT TOWNHOUSE AT:

PEREGRINE: CHICKADEE #3
4320 HEATHER LANE
COLUMBIA, PA 17512
WEST HEMPFIELD TOWNSHIP

Millfield
CONSTRUCTION COMPANY
2130 MARIETTA AVENUE
P.O. BOX 6370
LANCASTER, PA 17603
717-293-0293

THIS DRAWING IS THE PROPERTY AND COPYRIGHT OF MILLFIELD CONSTRUCTION COMPANY AND MAY NOT BE USED OR COPIED WITHOUT THE EXPRESS WRITTEN PERMISSION OF MILLFIELD CONSTRUCTION COMPANY