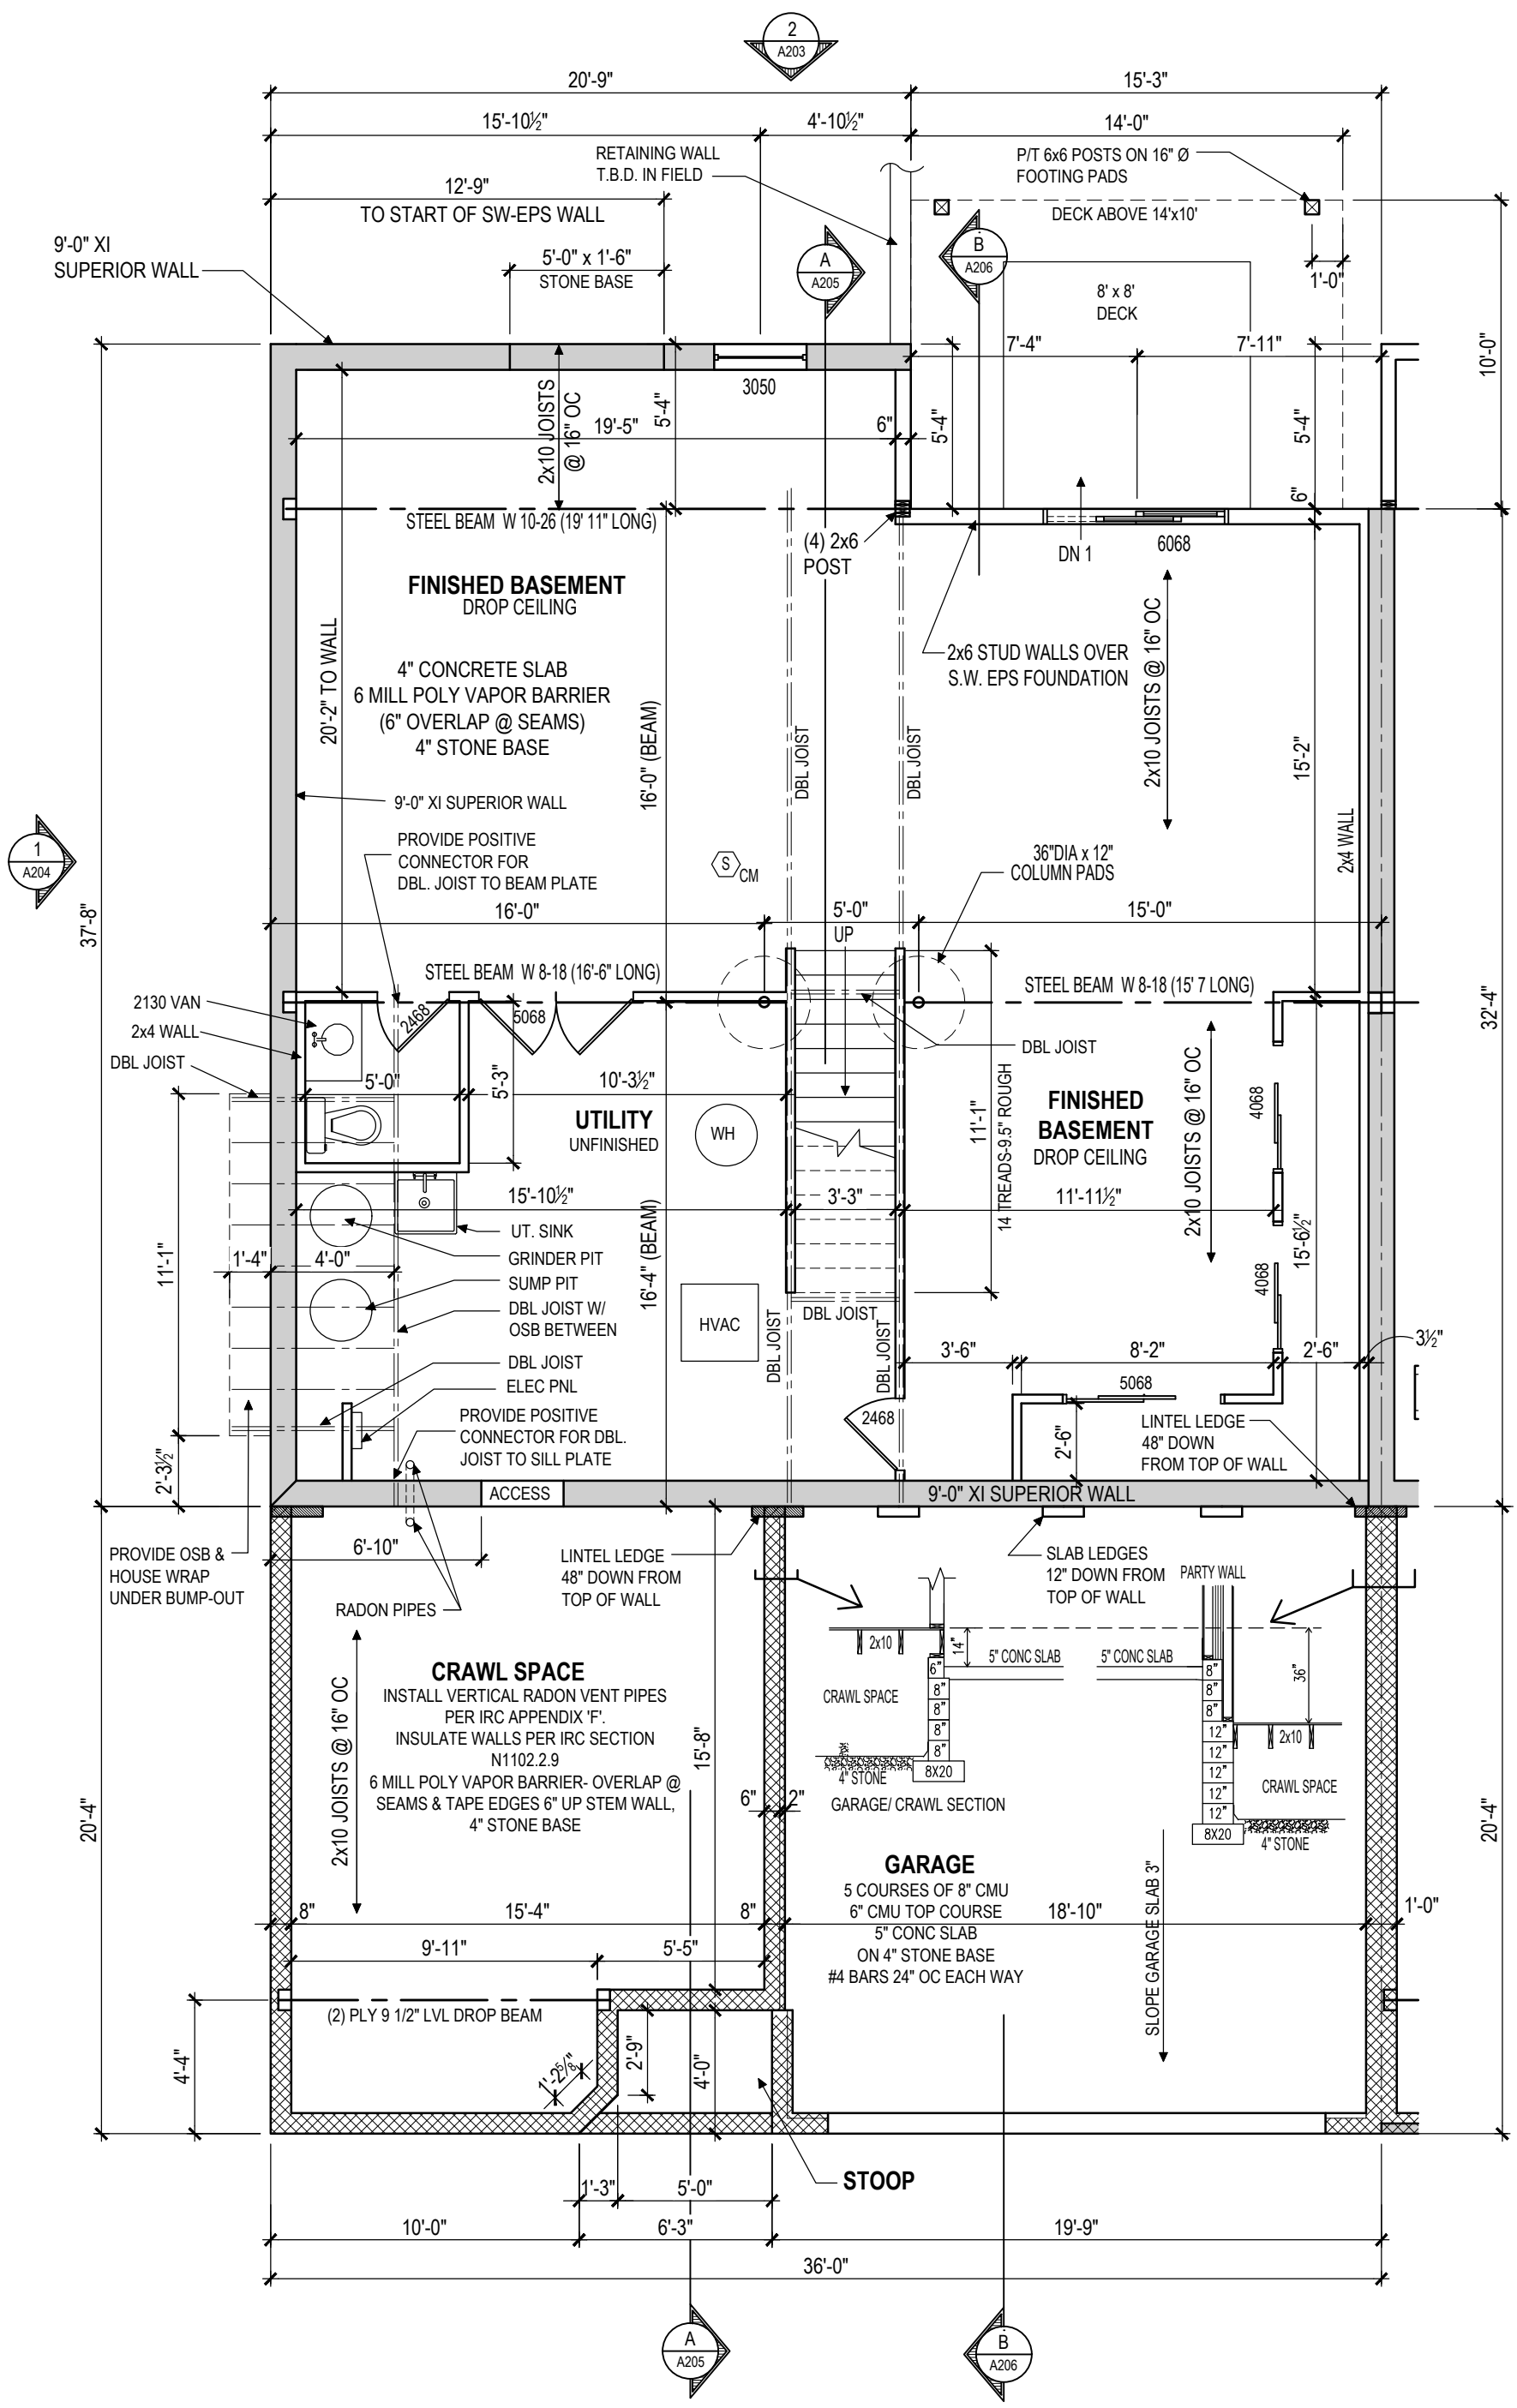

KENDAL - BASEMENT-FOUNDATION PLAN

SCALE: 3/16"=1'-0"

DWG NO.	A201
PROJECT NO.	NDS 24-77
LATEST REVISION DATE:	NOVEMBER 11, 2024
ISSUE DATE:	OCTOBER 3, 2024

(3) UNIT TOWNHOUSE:

PEREGRINE: KENDAL #45
810 TALON WAY
COLUMBIA, PA 17512
WEST HEMPFIELD TOWNSHIP

Millfield
CONSTRUCTION COMPANY
2130 MARIETTA AVENUE
P.O. BOX 6370
LANCASTER, PA 17603
717-293-0293

THIS DRAWING IS THE PROPERTY AND COPYRIGHT OF MILLFIELD CONSTRUCTION COMPANY AND MAY NOT BE USED OR COPIED WITHOUT THE EXPRESS WRITTEN PERMISSION OF MILLFIELD CONSTRUCTION COMPANY