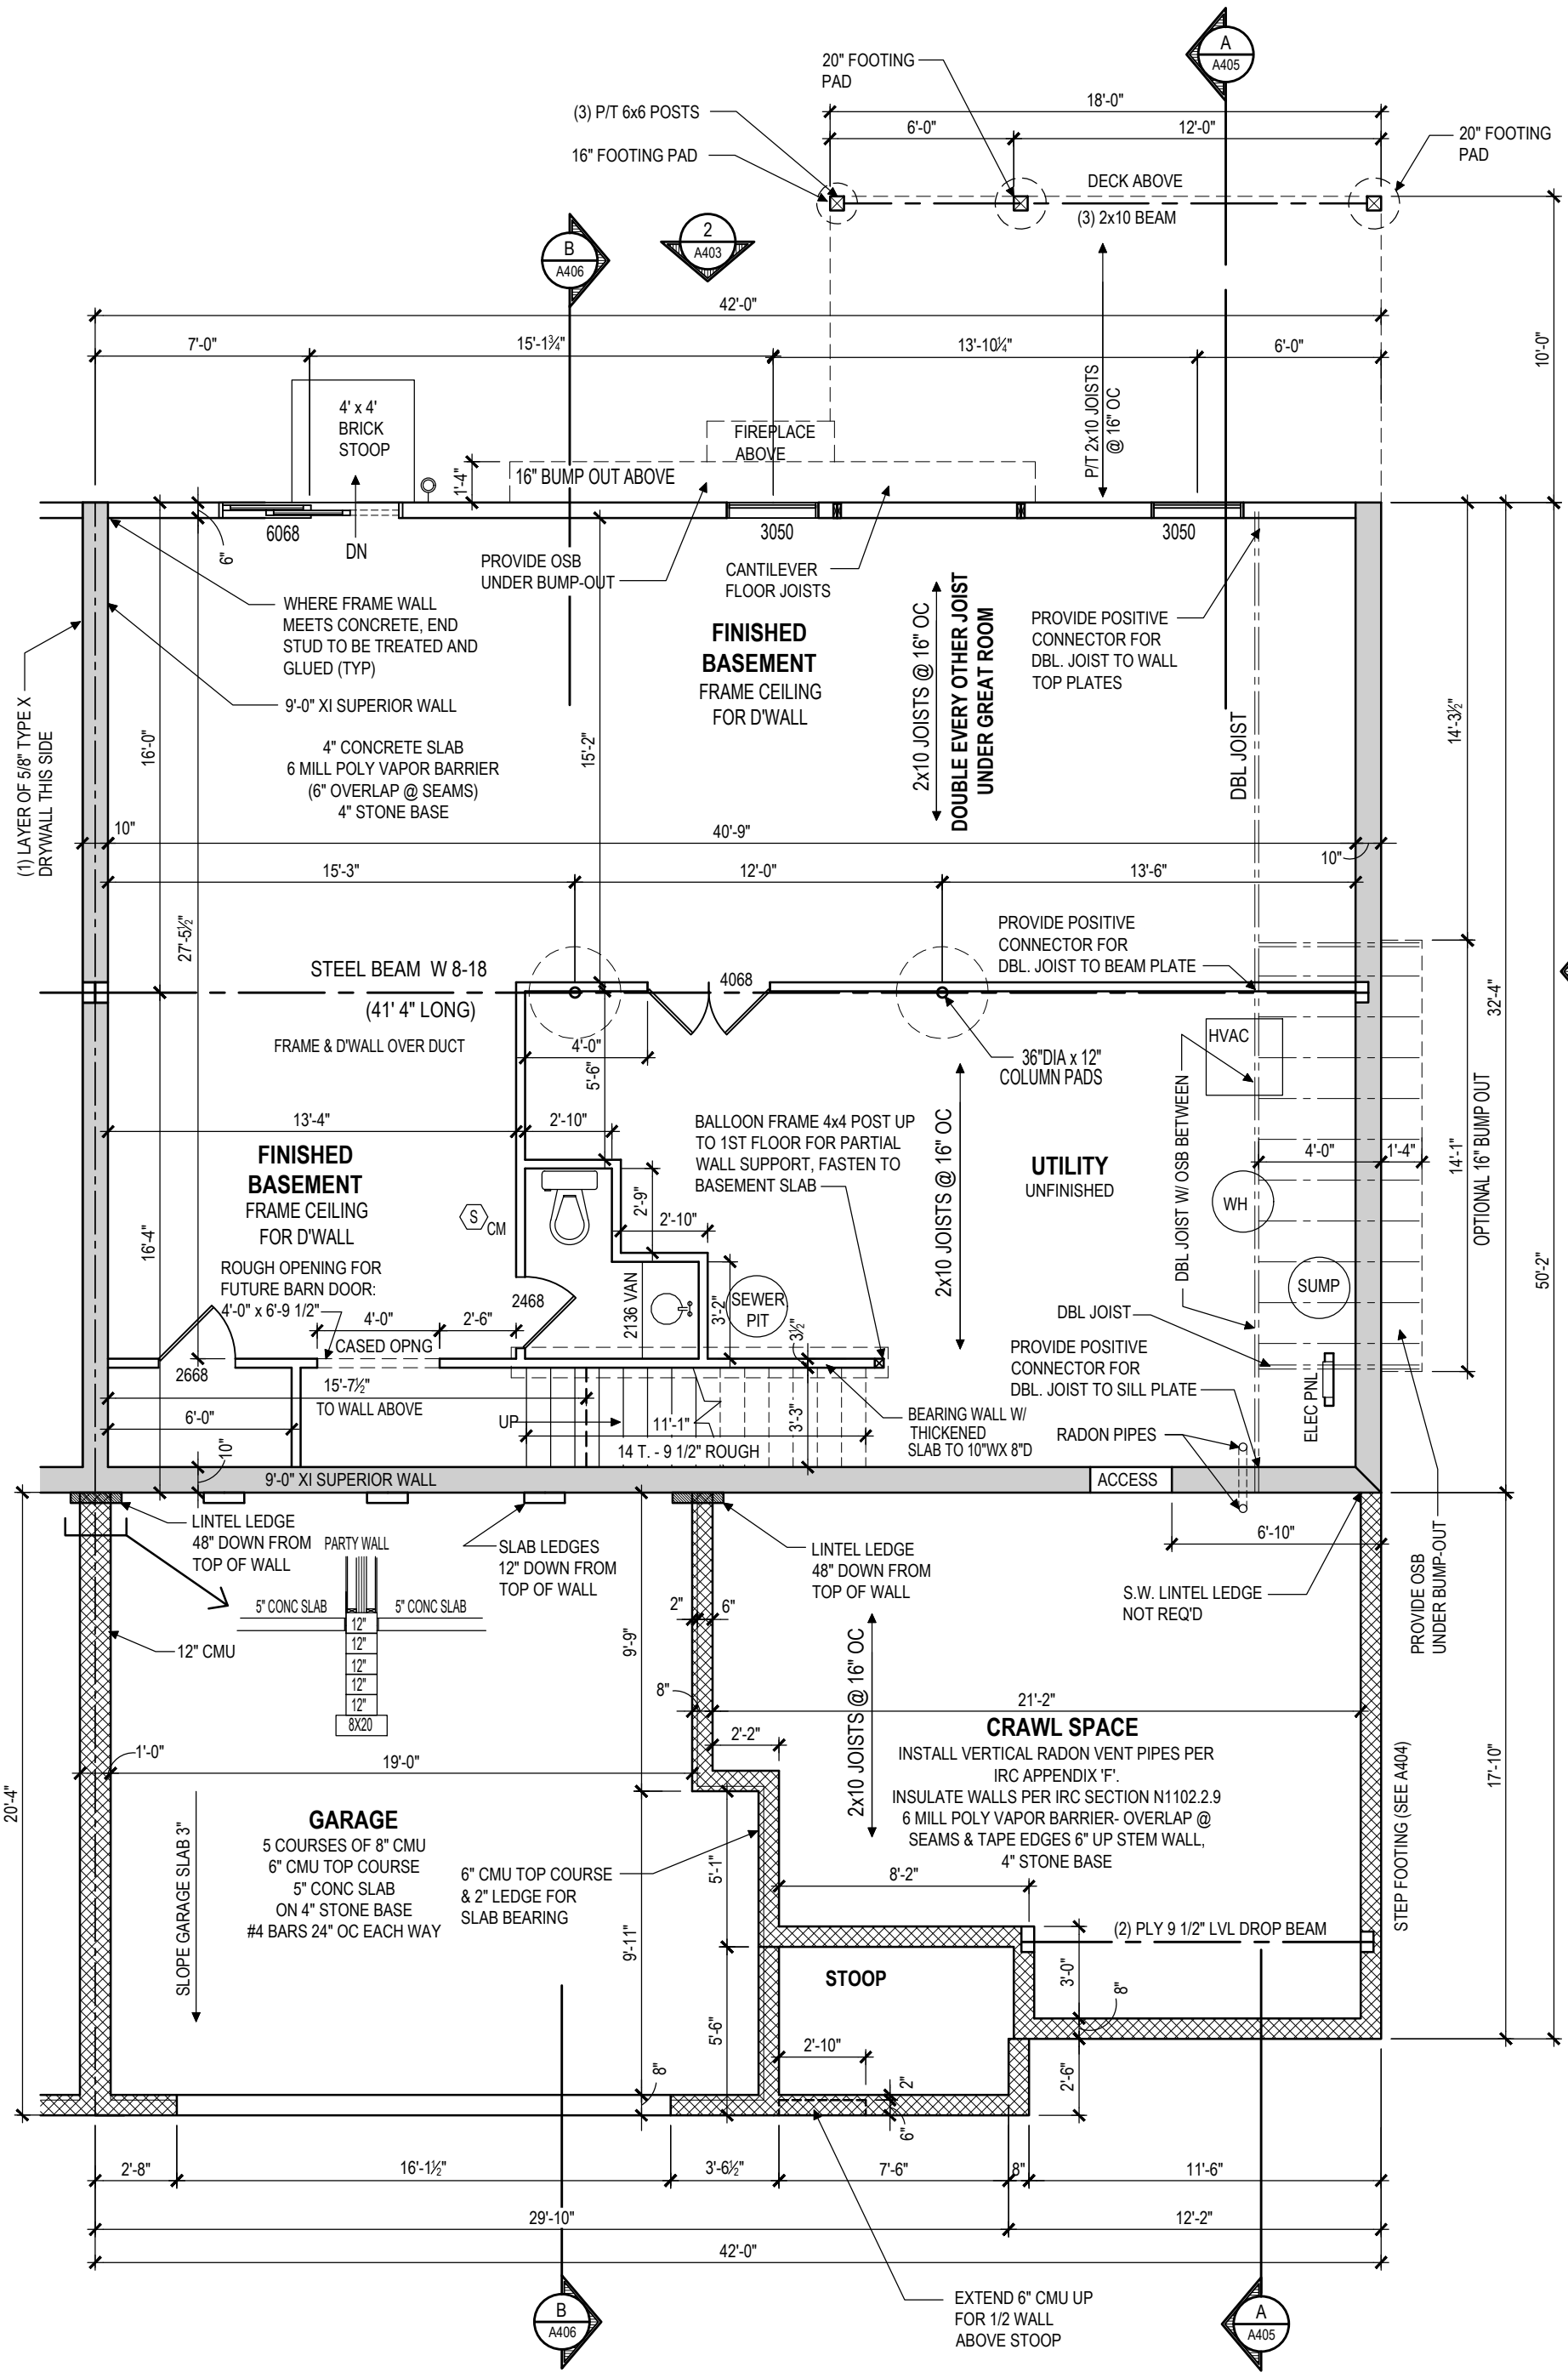

HUTTON - BASEMENT-FOUNDATION PLAN

SCALE: 3/16"=1'-0"

A401	DWG NO.	PROJECT NO. NDS 24-77	LATEST REVISION DATE: NOVEMBER 11, 2024	ISSUE DATE: OCTOBER 3, 2024

(3) UNIT TOWNHOUSE:

PEREGRINE: HUTTON #47
814 TALON WAY
COLUMBIA, PA 17512
WEST HEMPFIELD TOWNSHIP

Millfield
CONSTRUCTION COMPANY
2130 MARIETTA AVENUE
P.O. BOX 6370
LANCASTER, PA 17603
717-293-0293

THIS DRAWING IS THE PROPERTY AND COPYRIGHT OF MILLFIELD CONSTRUCTION COMPANY AND MAY NOT BE USED OR COPIED WITHOUT THE EXPRESS WRITTEN PERMISSION OF MILLFIELD CONSTRUCTION COMPANY