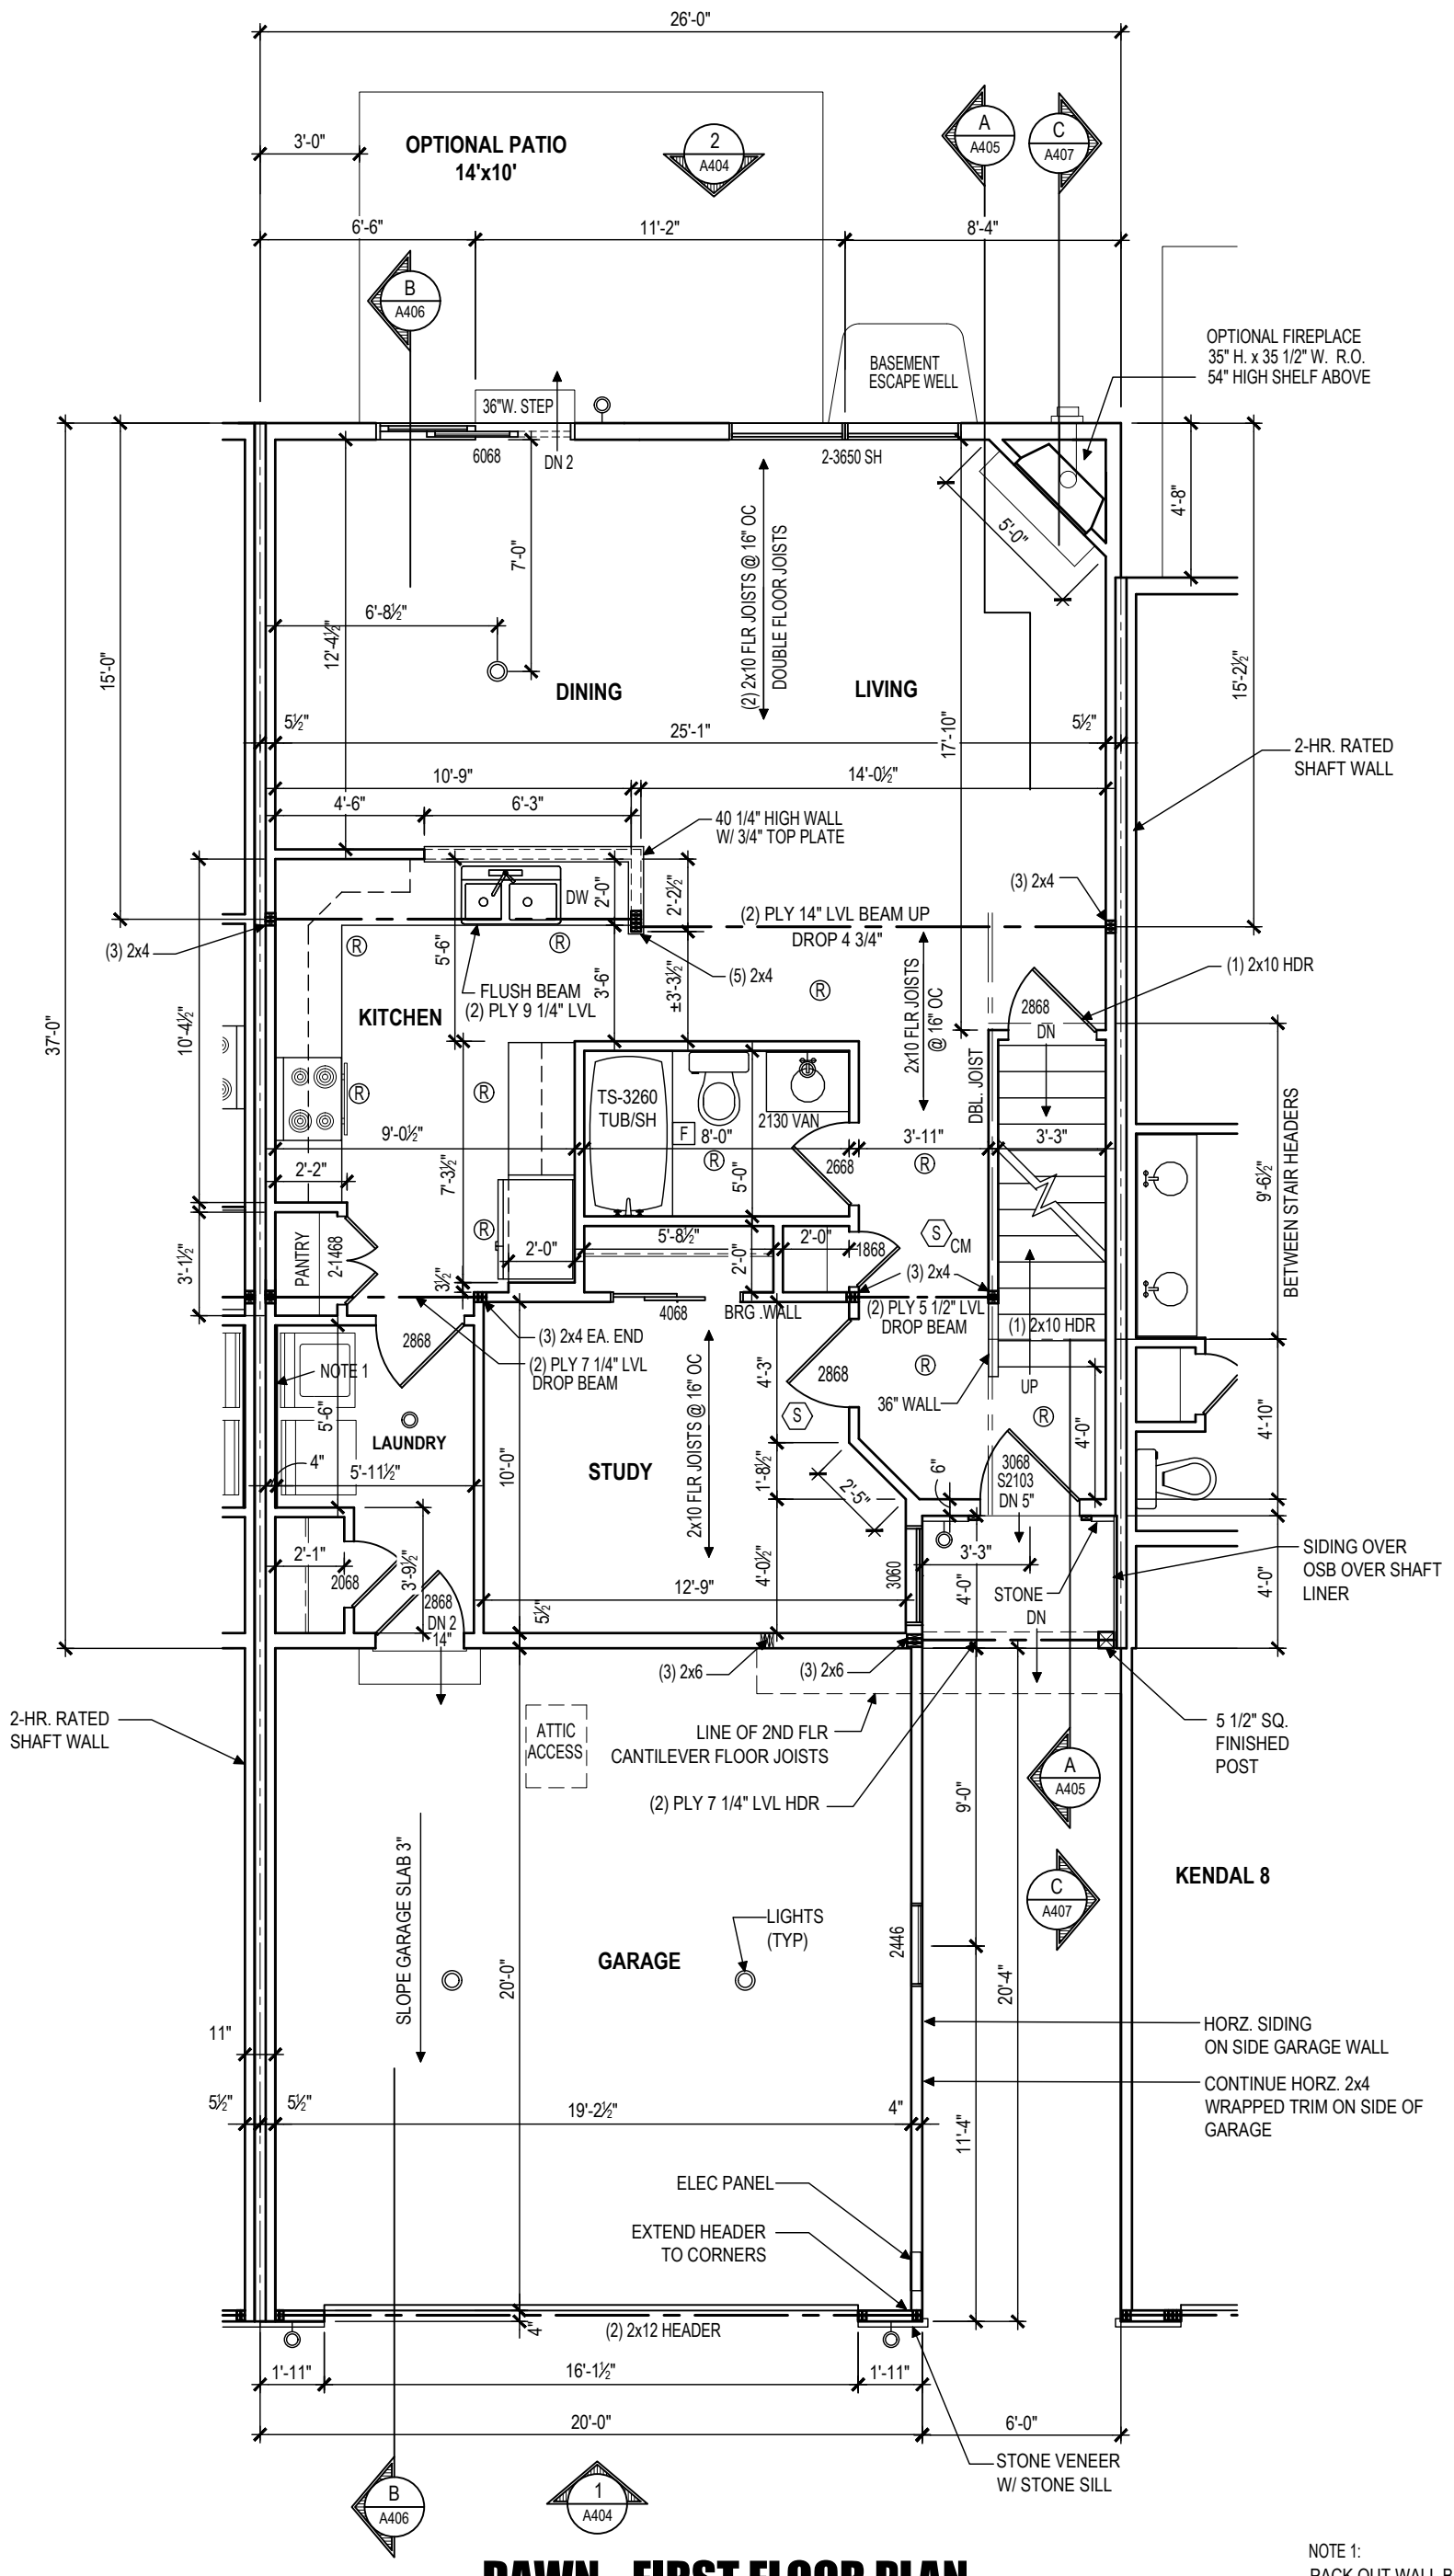

DAWN - FIRST FLOOR PLAN

SCALE: 3/16"=1'-0"

8'-1 1/8" WALL HEIGHT

NOTE 1:
PACK OUT WALL BEHIND WASHER & DRYER 1/2" TO CREATE 4" STUD CAVITY

DWG NO. **A402**

PROJECT NO. NDS 25-14

LATEST REVISION DATE:

DATE: MARCH 19, 2025

(4) UNIT TOWNHOUSE AT:

PEREGRINE: DAWN #7
4328 HEATHER LANE
COLUMBIA, PA 17512
WEST HEMPFIELD TOWNSHIP

Millfield
CONSTRUCTION COMPANY
2130 MARIETTA AVENUE
P.O. BOX 6370
LANCASTER, PA 17603
717-293-0293

THIS DRAWING IS THE PROPERTY AND COPYRIGHT OF MILLFIELD CONSTRUCTION COMPANY AND MAY NOT BE USED OR COPIED WITHOUT THE EXPRESS WRITTEN PERMISSION OF MILLFIELD CONSTRUCTION COMPANY