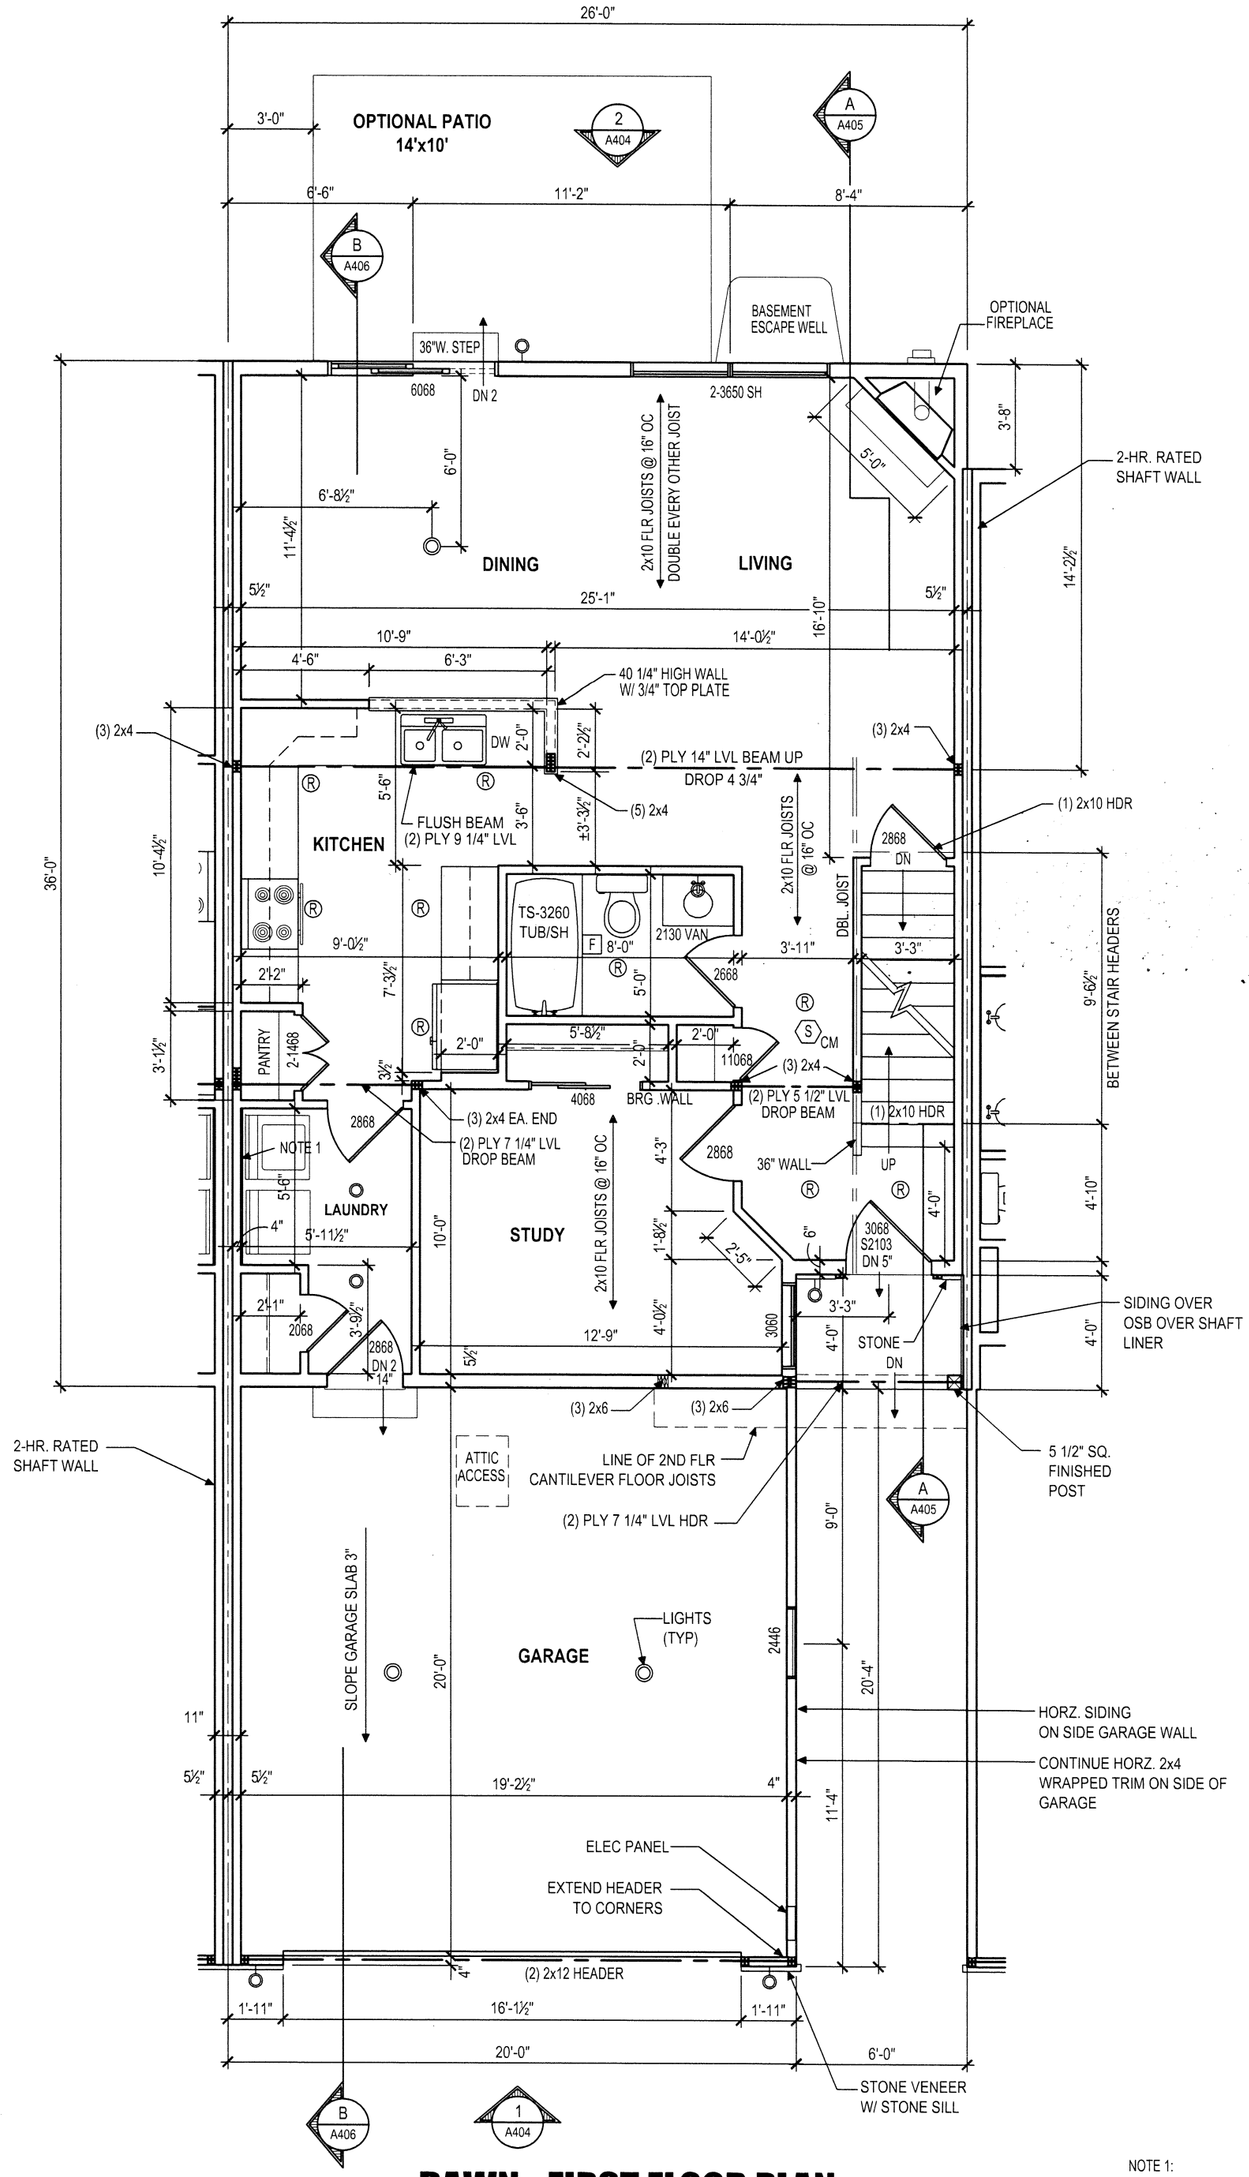

DAWN - FIRST FLOOR PLAN

SCALE: 3/16"=1'-0" 8'-1 1/8" WALL HEIGHT

NOTE 1:
PACK OUT WALL BEHIND WASHER & DRYER 1/2" TO CREATE 4" STUD CAVITY

(4) UNIT TOWNHOUSE:

PEREGRINE: DAWN #61
823 TALON WAY
COLUMBIA, PA 17512
WEST HEMPFIELD TOWNSHIP

Millfield
CONSTRUCTION COMPANY
2130 MARIETTA AVENUE
P.O. BOX 6370
LANCASTER, PA 17603
717-293-0293

THIS DRAWING IS THE PROPERTY AND COPYRIGHT OF MILLFIELD CONSTRUCTION COMPANY AND MAY NOT BE USED OR COPIED WITHOUT THE EXPRESS WRITTEN PERMISSION OF MILLFIELD CONSTRUCTION COMPANY

ISSUE DATE: FEBRUARY 26, 2024
LATEST REVISION DATE: FEBRUARY 28, 2024
PROJECT NO. NDS 24-22
DWG NO. **A402**