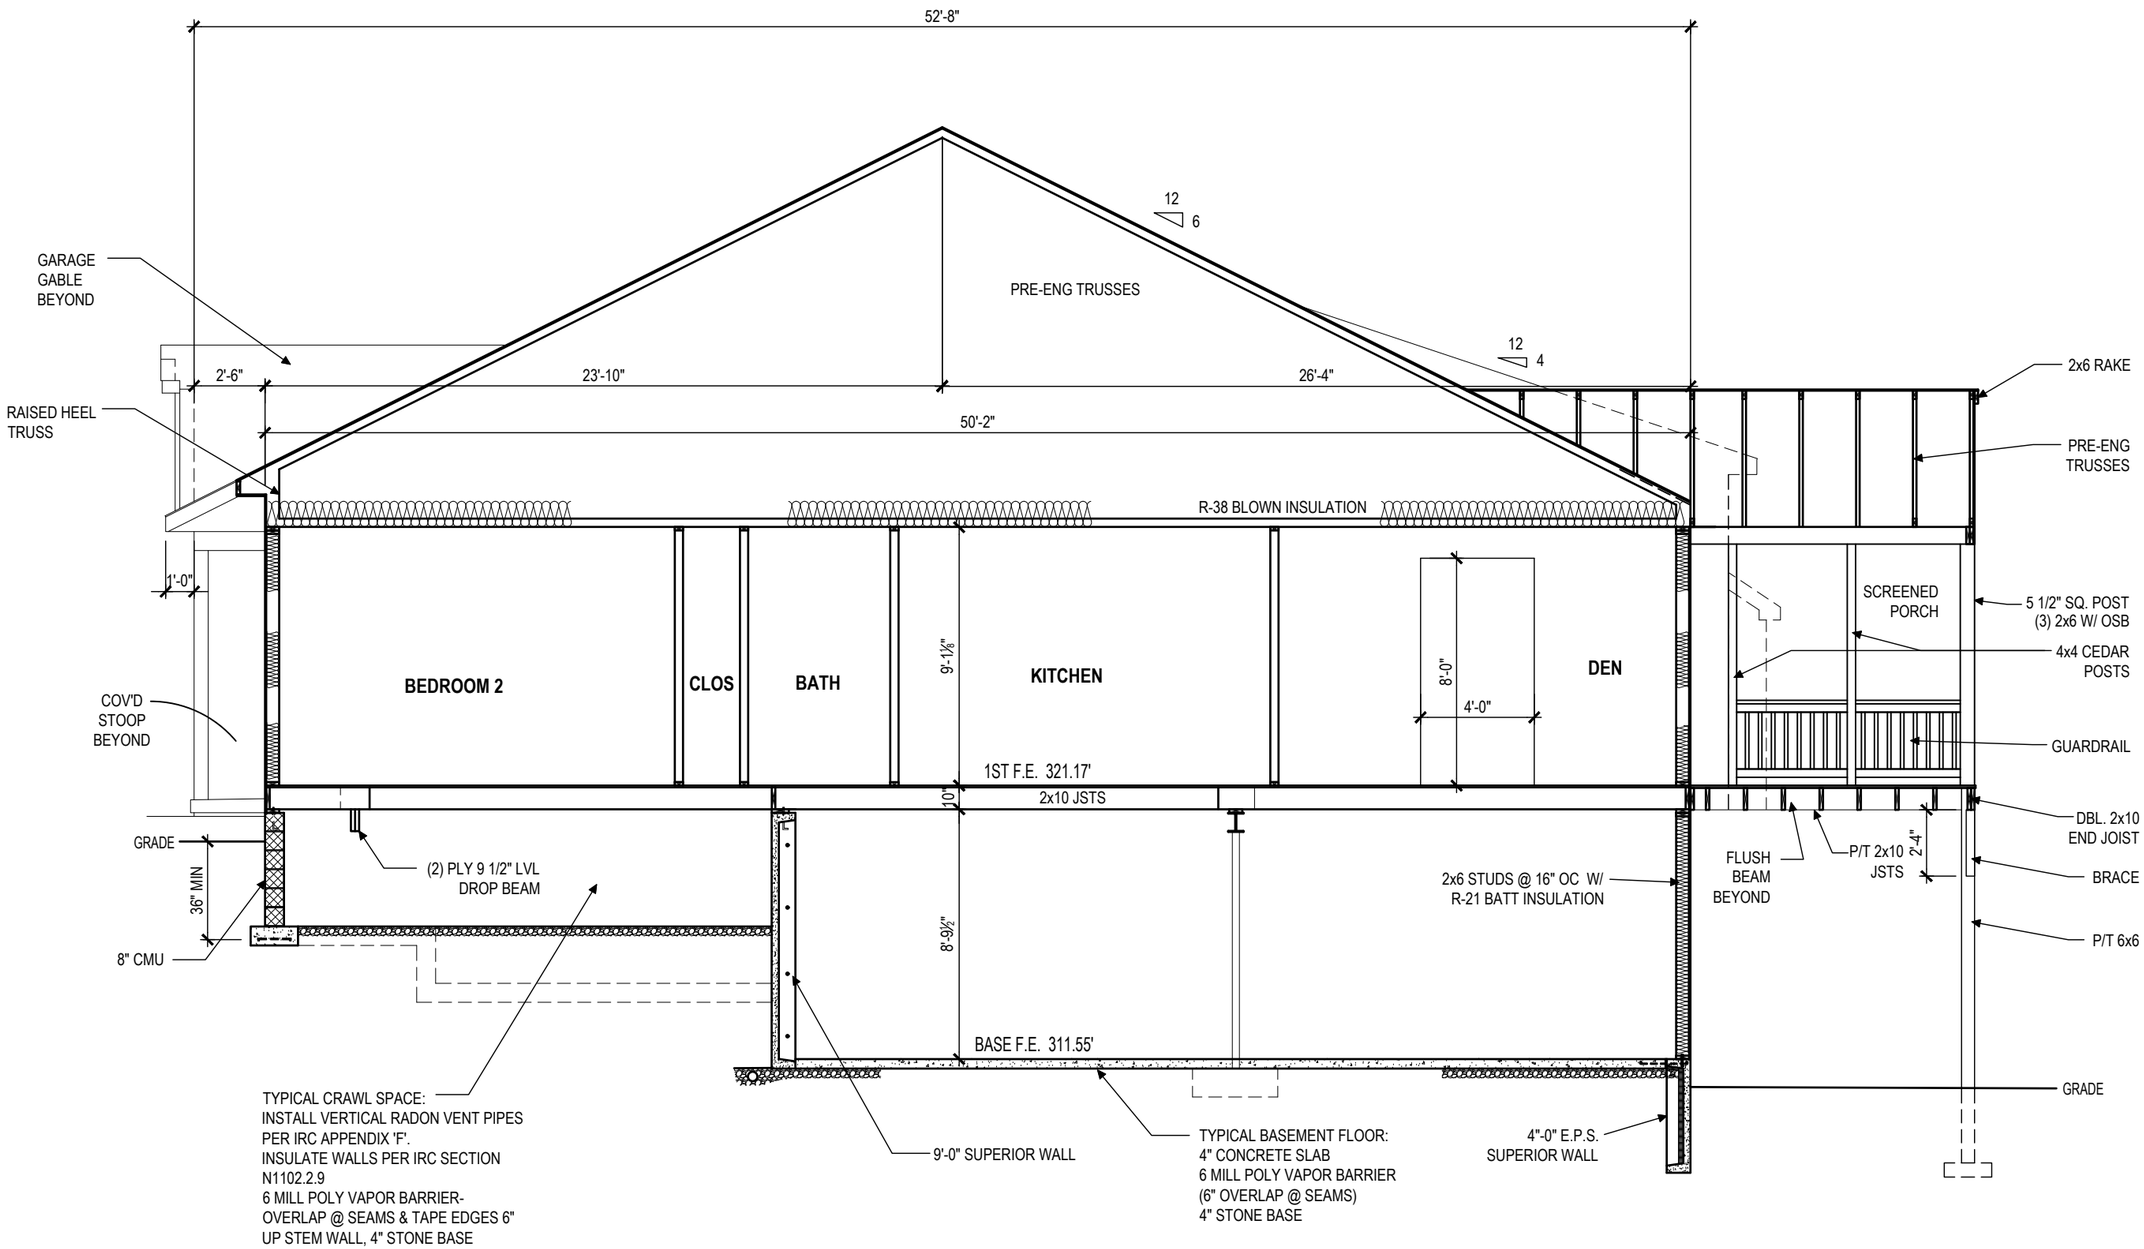

A
A405

SECTION 'A'

SCALE: 3/16"=1'-0"

THIS DRAWING IS THE PROPERTY AND COPYRIGHT OF MILLFIELD CONSTRUCTION COMPANY AND MAY NOT BE USED OR COPIED WITHOUT THE EXPRESS WRITTEN PERMISSION OF MILLFIELD CONSTRUCTION COMPANY

Millfield
CONSTRUCTION COMPANY
2130 MARIETTA AVENUE
P.O. BOX 6370
LANCASTER, PA 17603
717-293-0293

(3) UNIT TOWNHOUSE:
PEREGRINE: HUTTON #40
4339 HEATHER LANE
COLUMBIA, PA 17512
WEST HEMPFIELD TOWNSHIP

ISSUE DATE:
APRIL 28, 2026

LATEST REVISION DATE:

PROJECT NO.
NDS 26-29

DWG NO.
A405